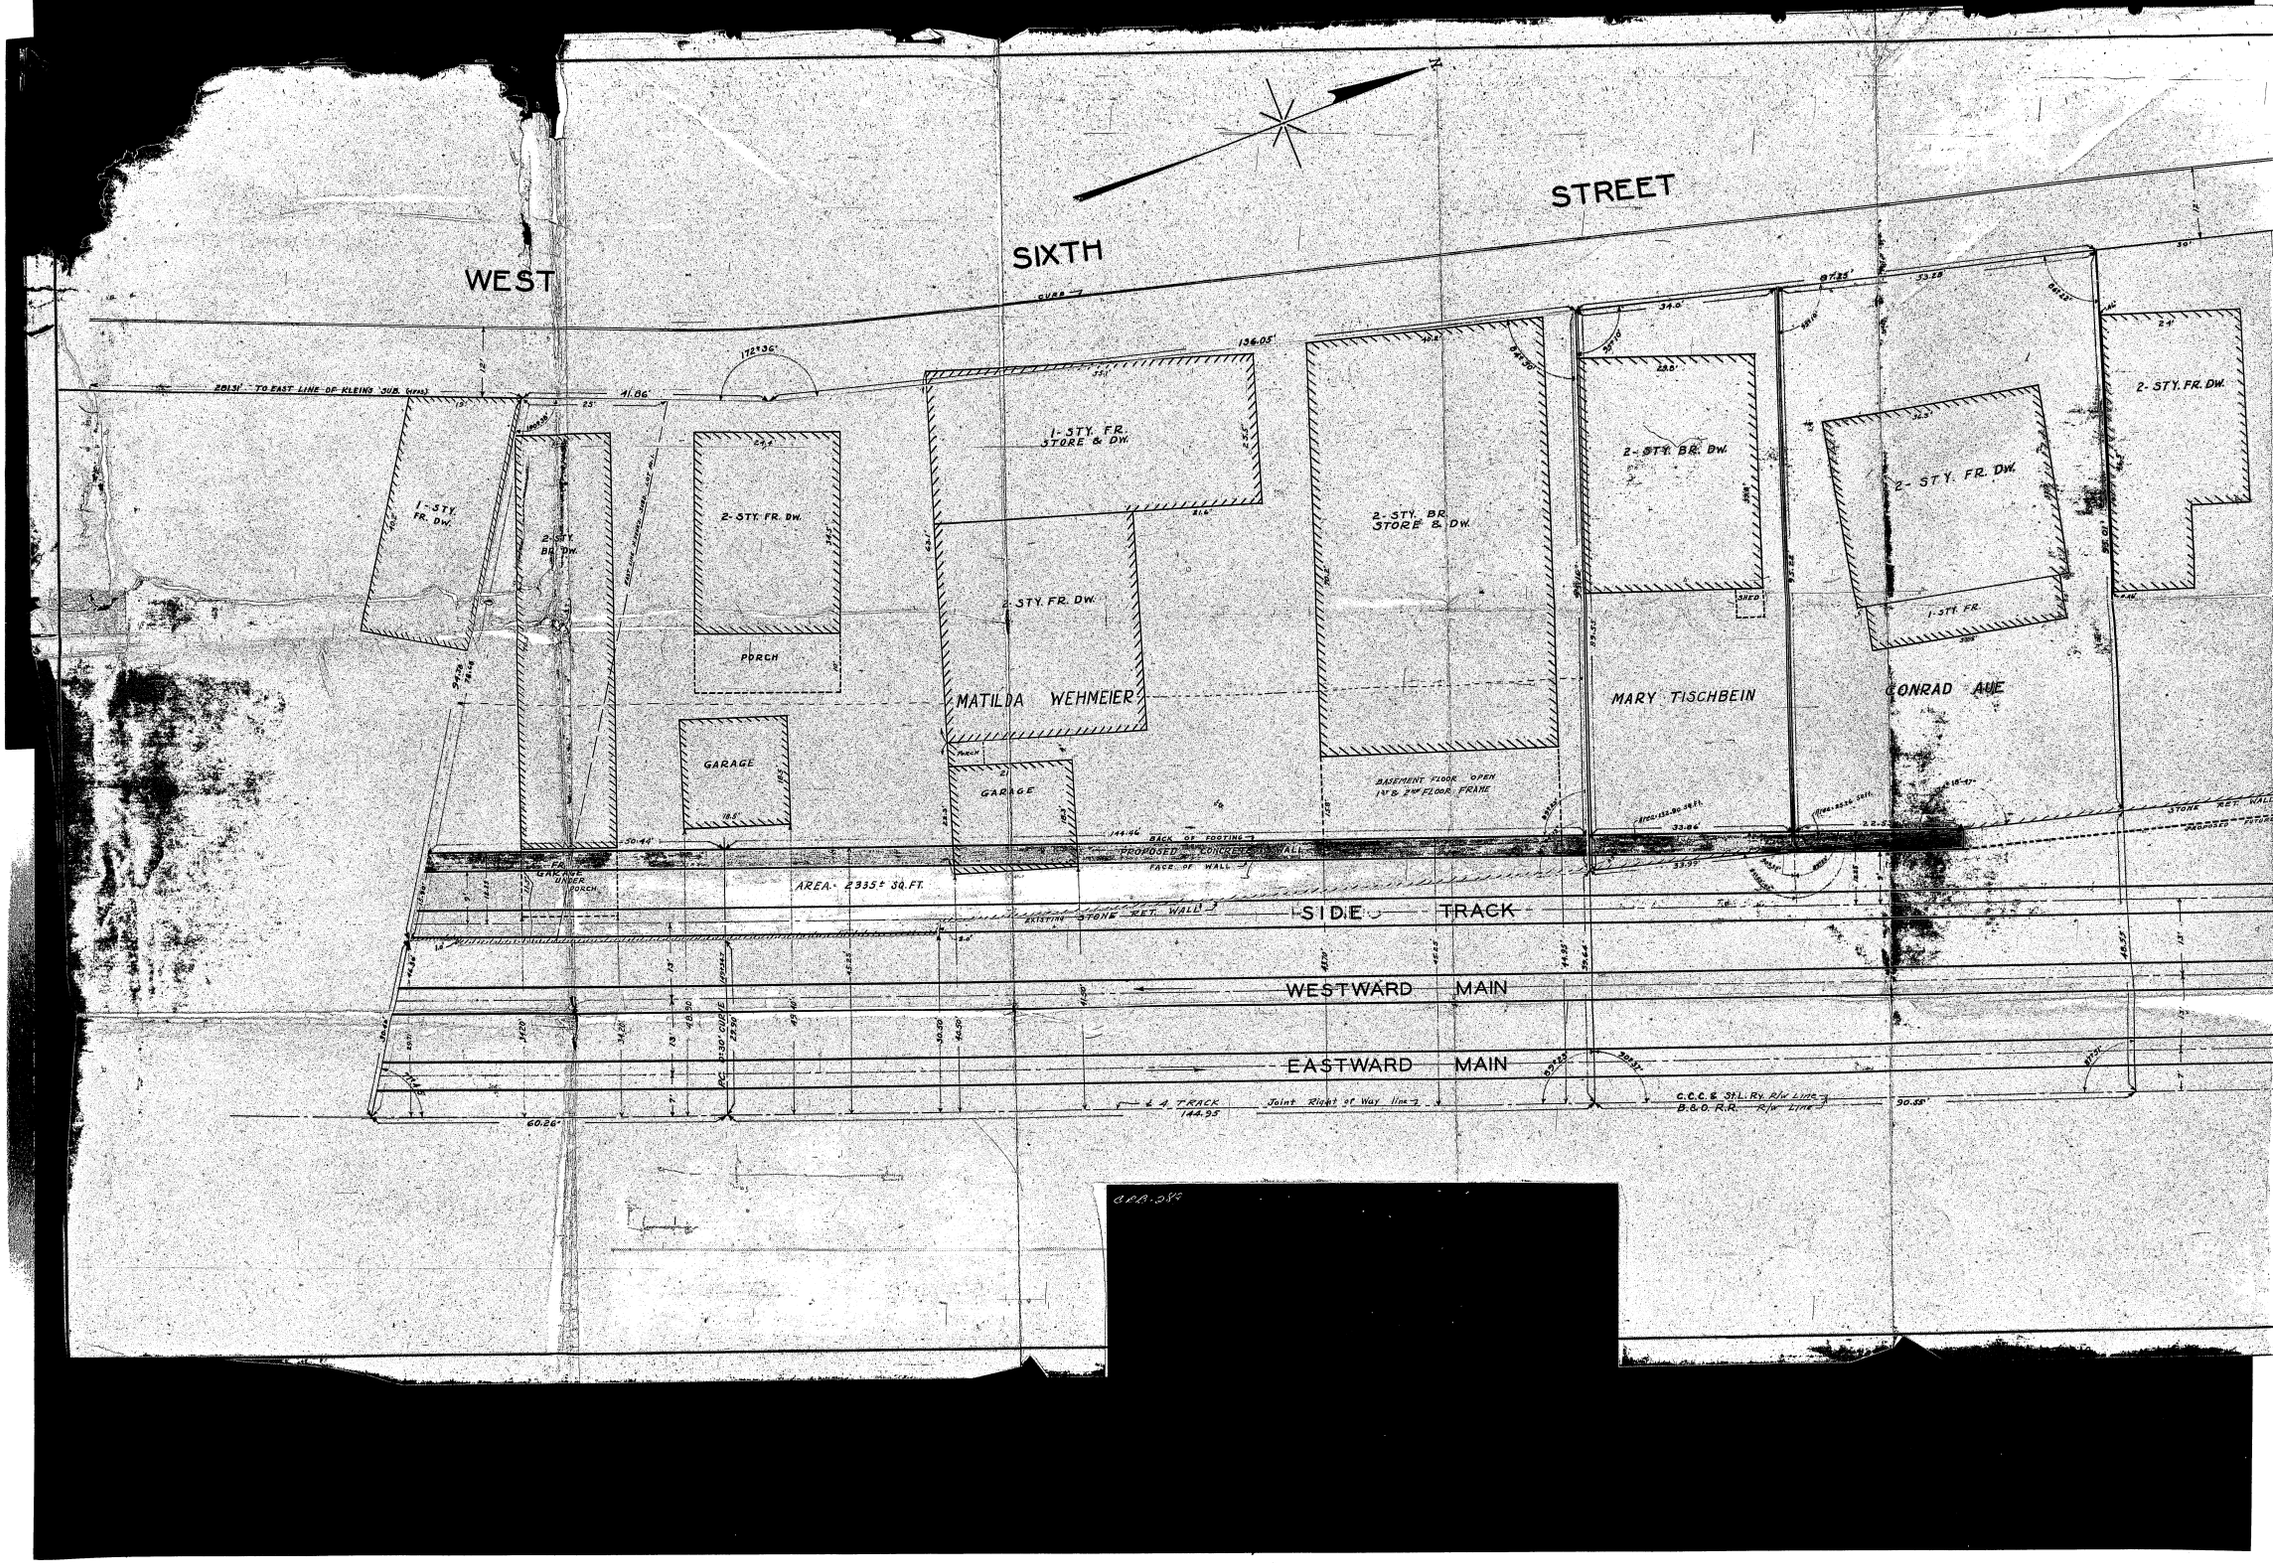
WEST SIXTH STREET
N
281.31' TO EAST LINE OF KLEINS SUB.
41.86'
172°36'
136.05'
1-STY. FR. DW.
2-STY. BR. DW.
2-STY. FR. DW.
PORCH
GARAGE
1-STY. FR. STORE & DW.
2-STY. FR. DW.
MATILDA WEHMEIER
GARAGE
2-STY. BR. STORE & DW.
BASEMENT FLOOR OPEN 1ST & 2ND FLOOR FRAME
2-STY. BR. DW.
SHED
MARY TISCHBEIN
2-STY. FR. DW.
1-STY. FR.
CONRAD AUE
2-STY. FR. DW.
BACK OF FOOTING
PROPOSED CONCRETE WALL
FACE OF WALL
AREA 2335± SQ. FT.
EXISTING STONE RET. WALL
SIDE TRACK
WESTWARD MAIN
EASTWARD MAIN
℄ 4 TRACK 144.95
Joint Right of Way line
C.C.C. & St.L. Ry. R/W Line
B.&O. R.R. R/W Line
60.26'
90.55'
STONE RET. WALL
PROPOSED FUTURE