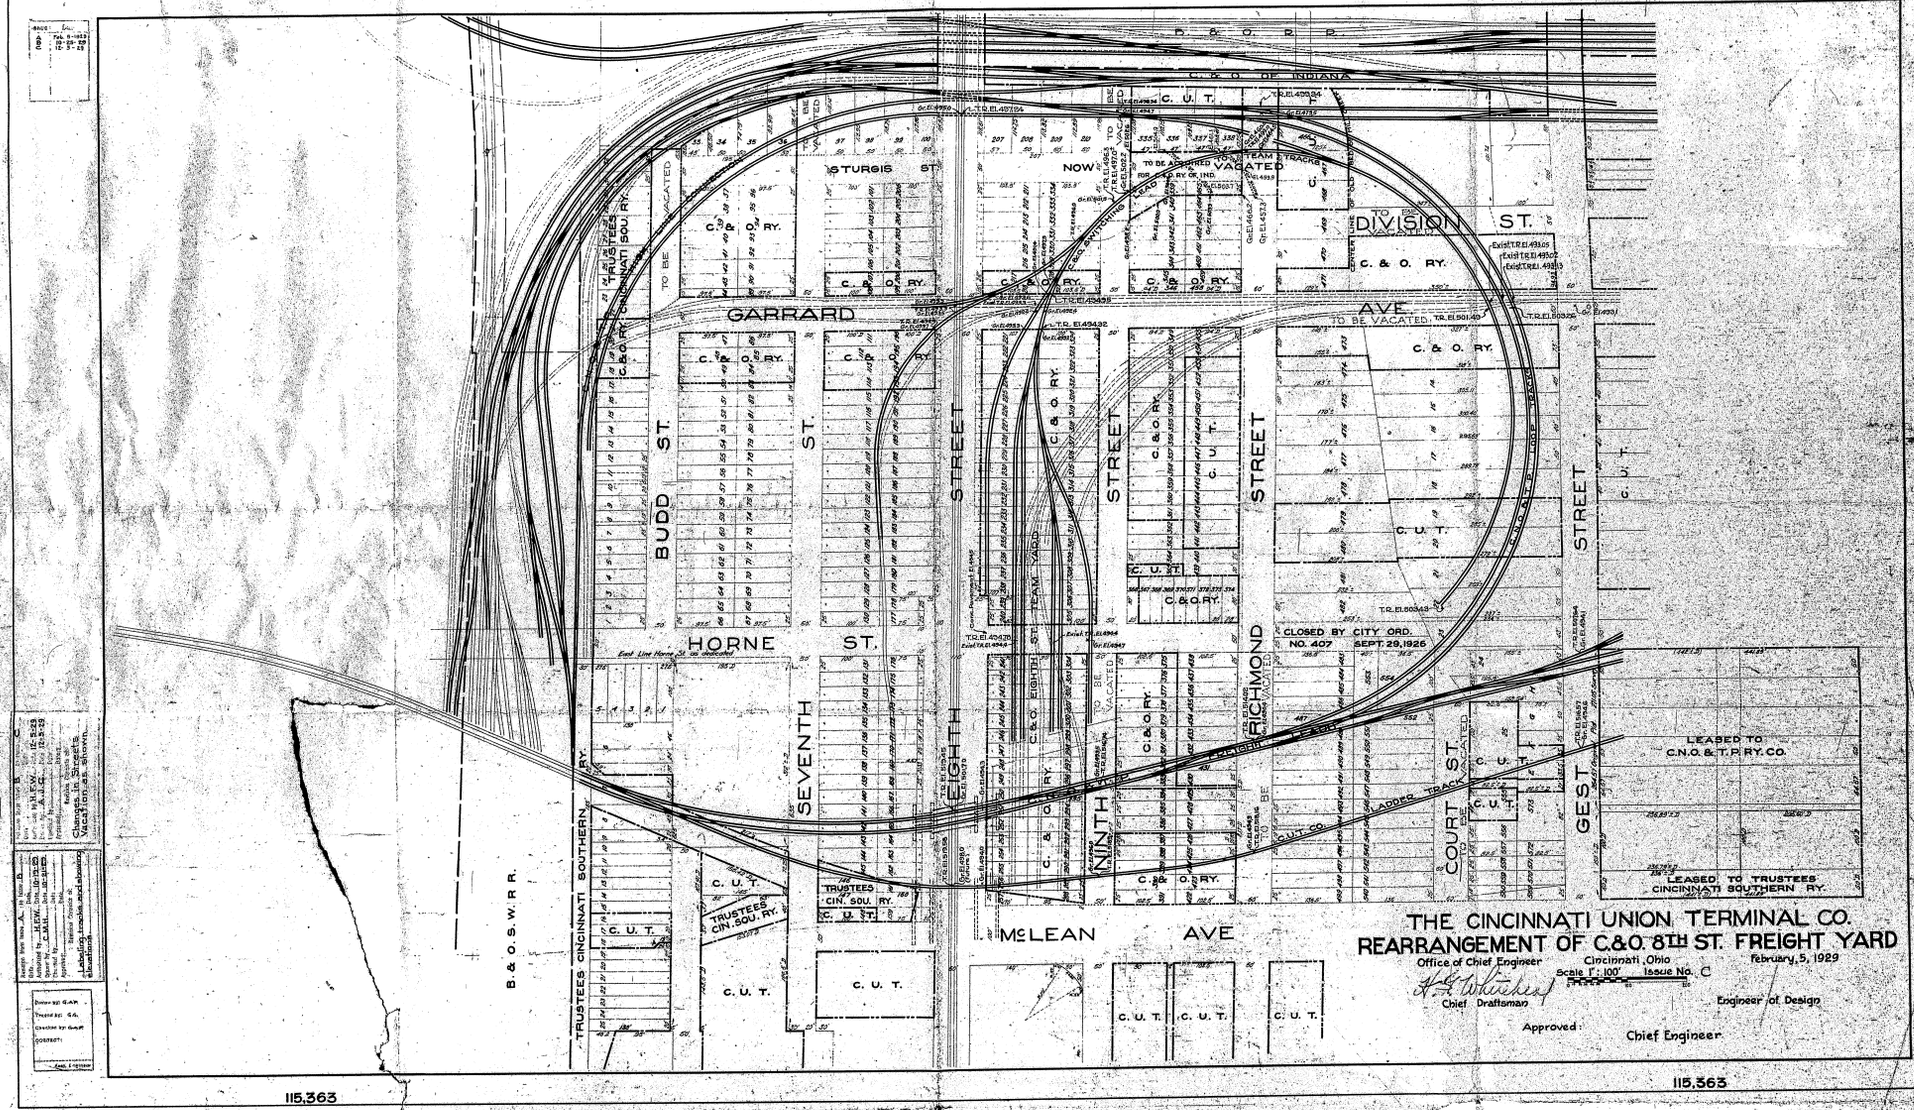

THE CINCINNATI UNION TERMINAL CO.
REARRANGEMENT OF C.&O. 8TH ST. FREIGHT YARD

Office of Chief Engineer — Cincinnati, Ohio — February 5, 1929

Scale 1" : 100' — Issue No. C

H. E. Whitehead
Chief Draftsman

Engineer of Design

Approved:

Chief Engineer