2

Ct. of A. 502-550 (Mary Term 1852-3 276) John Hopkins in chancery vs. Atherton Thayer, Hopper, Wood & Co. et al. Dem. Clerk. of mortgage given by Atherton Thayer & Hopper Wood & Co. to lot No 1 on S. side of Front St. Commencing at corner of Griffin Yeatman's line N 62° W 5 poles to a stone thence S 30° W to low water mark thence up the river with its meanderings from the beginning S 62° W of low water mark including an area of ½ acre more or less. Reserving to the city such privileges and appurtenances only as may be necessary to their use upon that part of the street now running through said lot. Said mortgage dated Aug. 29 1846 & recorded in Book 86 page 565. including the premises conveyed to Atherton Thayer by Henry Thayer by deed dated March 30 1847 (Book 84 page 109) The sale but those of some machinery. Attorneys unite in a receipt of full satisfaction of complainants claims in their suit, signed by said complainants attorney.

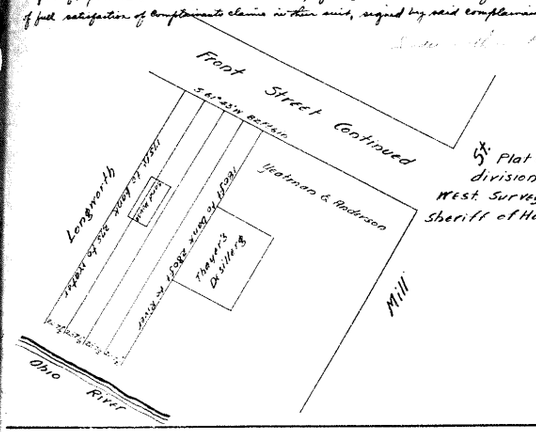

St. Plat of Lot "1" in Culbertson Park's East Subdivision on the south side of Front St continued West. Surveyed and Platted for T.J. Weaver Sheriff of Ham Co Certified May 3 1847
James Cooper
Surveyor Ham Co.

Plat of a Subdivision of Lot No 1. C. Park's Subdivision as Recorded Vol 2., page 6, Surveyed for T.J. Weaver, Sheriff by order of Court

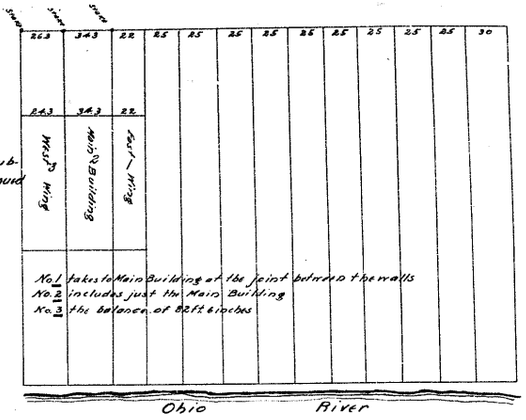

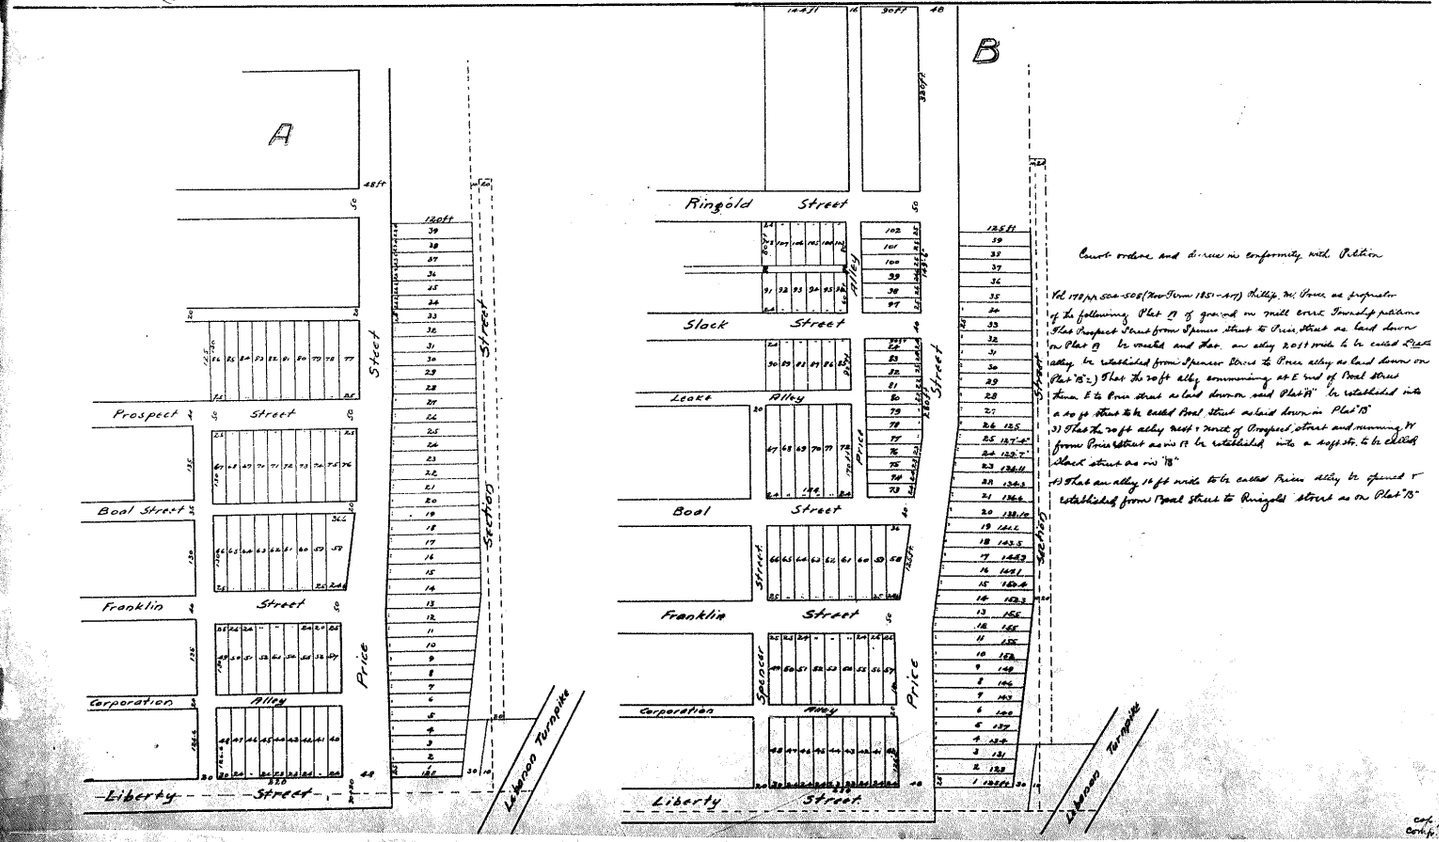

Court ordered and decreed in conformity with Petition

Vol 178 pp 502-508 (Nov Term 1851-A.T.) Philip M. Price as proprietor of the following Plat A of ground on mill creek Township 4 Range 1 East Prospect Street from Spencer street to Price street as laid down on Plat B be vacated and that an alley 20 ft wide be established from Spencer Street to Price alley as laid down on Plat "B".) That the 20 ft alley commencing at E end of Boal Street thence E to Price street as laid down on said Plat "B" be established into a 40 ft street to be called Boal street as laid down in Plat "B"
3) That the 20 ft alley West & North of Prospect street and running W from Price street as in B be established into a 40 ft st. to be called Slack street as in "B"
4) That an alley 16 ft wide to be called Price alley be opened & established from Boal Street to Ringgold street as on Plat "B"

Cert. Vol 5. Cert. p. #55