Vol 129, p. p. 420-426 (May T. 1846 - No 302) Partition of Estate of Simeon Crosley decd. by decree of..... Part of Miscellaneous Survey running as follows Beginning at S.E. cor. in Stevens's Survey, a sycamore tree, thence N. 53 pols. thence N. 3 deg. E. 80 pols. to a stone in Richard Hunt's line thence S. 38 W. 84 pols. to a stone thence S. 0 deg. E. to Swasey Smith's line thence W. 76 pols. to a Bur. Oak in the Run thence S. 155 pols. to a Sugar Tree by Burley thence S. 43 pols. to Beginning, containing 62 Q. 26 pols.

Commissioners Partition, made June 22, 1846 (all Mr. Miller's Surveyors)

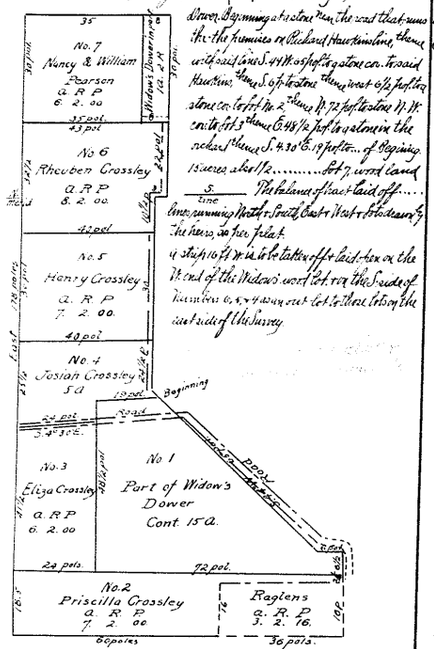

Dower. Beginning at a stone near the road that runs thro. the premises on Richard Hunt's line, thence with said line S. 41 W. 84 pols. to a stone cor. to said Hunt's, thence S. 0 pols. to a stone thence west 6½ pols. to a stone cor. to lot No. 2 thence N. 72 pols. to a stone in W. W. cr. to lot 3 thence E. 48½ pols. to a stone in the road thence S. with the road to the beginning 13 acres and ½..... lot 1 was laid off.

S. line. The balance of tract laid off..... line running North & South East & West & to be drawn by the heirs, as per plat.

A strip 16 ft. wide is to be taken off of said lots on the West of the Widow's dower lot, for the Seeds of Thomas's Heirs way out lot, to have access to the east side of the Survey.

Vol 132, p. p. 196-203 (Nov. Term. 1846 - No 1133) Partition of Estate of Ebenezer Stephenson decd. to 50 acres m. s. f. on the hill. West of the West Fork of Mill Creek in Mill Creek Tp. bounded on S. by Isaac Rollo's land, on W. by Daniel Davis's land, on E. by McMillan's land & on the N. by Wm. T. Roller's land. The 50 acres comprised of a 10 q. tract (7.609 and 2.41 a.) + a 40 q. tract. This Subdivision is made with the understanding that a 20 feet road is to be opened along the E. end of lots 1, 2, & 3 till it comes to the cor. of the said lot No. 1 and then in the same course through lot No 3 till it strikes lot No 4, for the use & benefit of all the lots.

N. W. line of Mower. SS. W. line of a 20 ft. Road. E. Old gate post cor. B. Old corner made by Ef..... f. my original stone..... N. R. & F. N. W. Mower.....

Surveyed July 6th 7. 1846 by direction of Commissioners

Jno. Cofer. Surveyor. Hamp. Co.

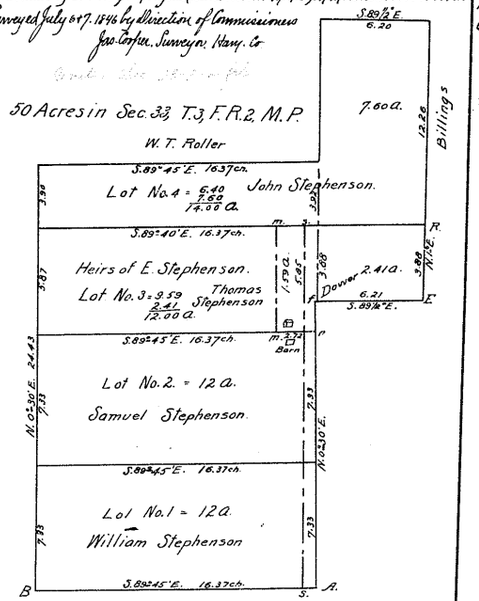

Vol 127, p. p. 607-629 (June T. 1846 - 9212 Sup.)..... Life Insurance..... Faulkner a mortgage given by Charles Fox of his Residence Lot in Cincinnati 17..... on E. side of Race 5th. betw. H & I 5 strs. 5 extend back E. wdly. S.W. 99½ ft. front S.... then. rev. to claimed by.... Mellon + by property of Abraham Williams. Also a Lot 150... on W. side of a street running readily N. & S. and + Spring Street + extend back at right angles..... 90 ft. to a 12 ft. alley, bound on N. by Prop. then belong. to H. Howard dec'd. S. by other land of said..... Homestead divided into 6 lots (1-6) and sold by Sheriff.

@ "now called Audubon Street." (Sheriff's Report.)

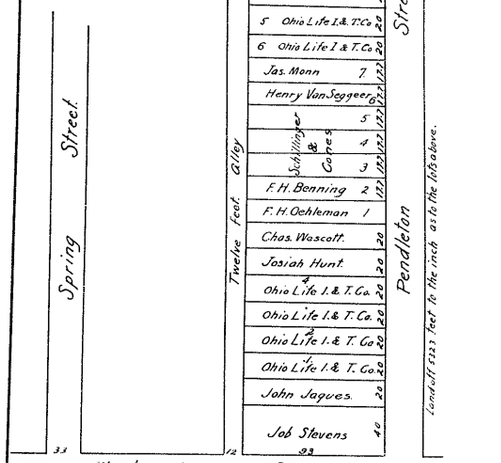

Vol. 32, p. p. 203-209 (Nov. Term 1846 - No. 794) Partition Sale of Estate of Richard Dill decd. Irwit. In W. end of Sec. 12. T. 3. Fr. of R. 2. M. P. Beginning at a stake 1.34/100 ch. S. of what was called the N. W. cor. of Forfeit in said Sec. thence N. 87° 15' W. to Bank of Caldwell's Mill Race, thence, down Mill Creek with its meanders 31/100 ch. to Range 3 corner on the East N. thence N. 82½ E. 27.24/100 ch. to a stake in the line of Forfeit thence N. 1° W. 13.78/100 ch. along said line, contain 30 acres.

(Wm. Sudlow's Deed to Richard Dill Book R. p. 162.) Commissioners finding that premises might not be divided but could have set off three lots of which lot 2 subject to Dower. Dec. 18, 1846. The Plat certified to by Thos. Henderson C. Surv. July 4, 1810

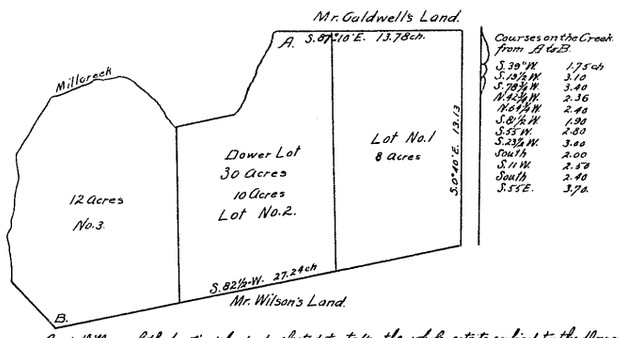

Boyd Will, one of the parties defendant, elected to take the whole estate subject to the dower. at the valuation of Commissioners. Approved.

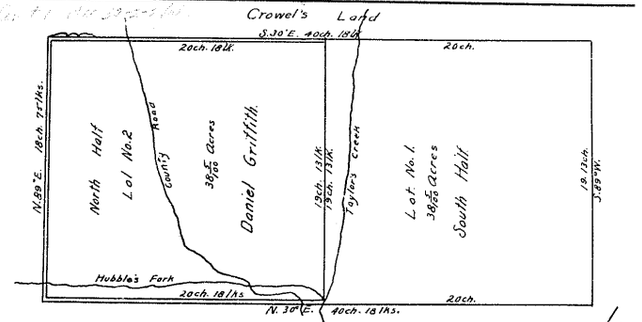

Vol 132, p. p. 263-269 (Nov. T. 1846 - No. 769) Partition of estate of William Griffith decd containing 38 a. more or less in Green Tp. being the 6 ½ a of S. W. ¼ of Sec. 30, T. 2, Fr. R. 2, Symmes Purch. Dived from Mrs. Mary Griffith + Wm. Griffith in Book 146 p. 191 Commissioners, at request of the said Heirs Wm. Griffith, Jno. Holliday, Eliza Griffith + Rebecca his wife, Wm. and Hawk, + Harriet his wife, Catherine Griffith + Sarah A. Griffith, Smith, Lot No. 35 Fr. of N. m. s. Beginning at S. E. cor. of said premises, being corner of lands of Holliday + Mary Griffith thence with Holliday's line 19 ch. 13 lks. to a cor. of Holliday, Mary + Griffith thence N. 30° E. to Taylors creek, a stake in the water thence Eastwardly with the meanders of said creek to the line of Griffith thence S. to the beginning, containing 38 5/100 acres.

Also another piece, Beginning at a stake in the water in the main branch of Taylor's Creek at the line of Griffith thence S. 30° E. 40 ch. 18 lks. to the line of Malcom Orr thence S. 18 ch. 13 lks. to Crowell's Cor. thence N. 89° E. 18 ch. 7 lks. to Crowell's Cor. thence N. 30° E. 40 ch. 18 lks. to Crowell's Cor. thence W. 18 ch. 13 lks. to the beginning, containing 38 5/100 acres. Surveyed Nov. 19, 1846 by Jno. P. Williams Surv.

Harrison Pike

cop. 764
comp. 55