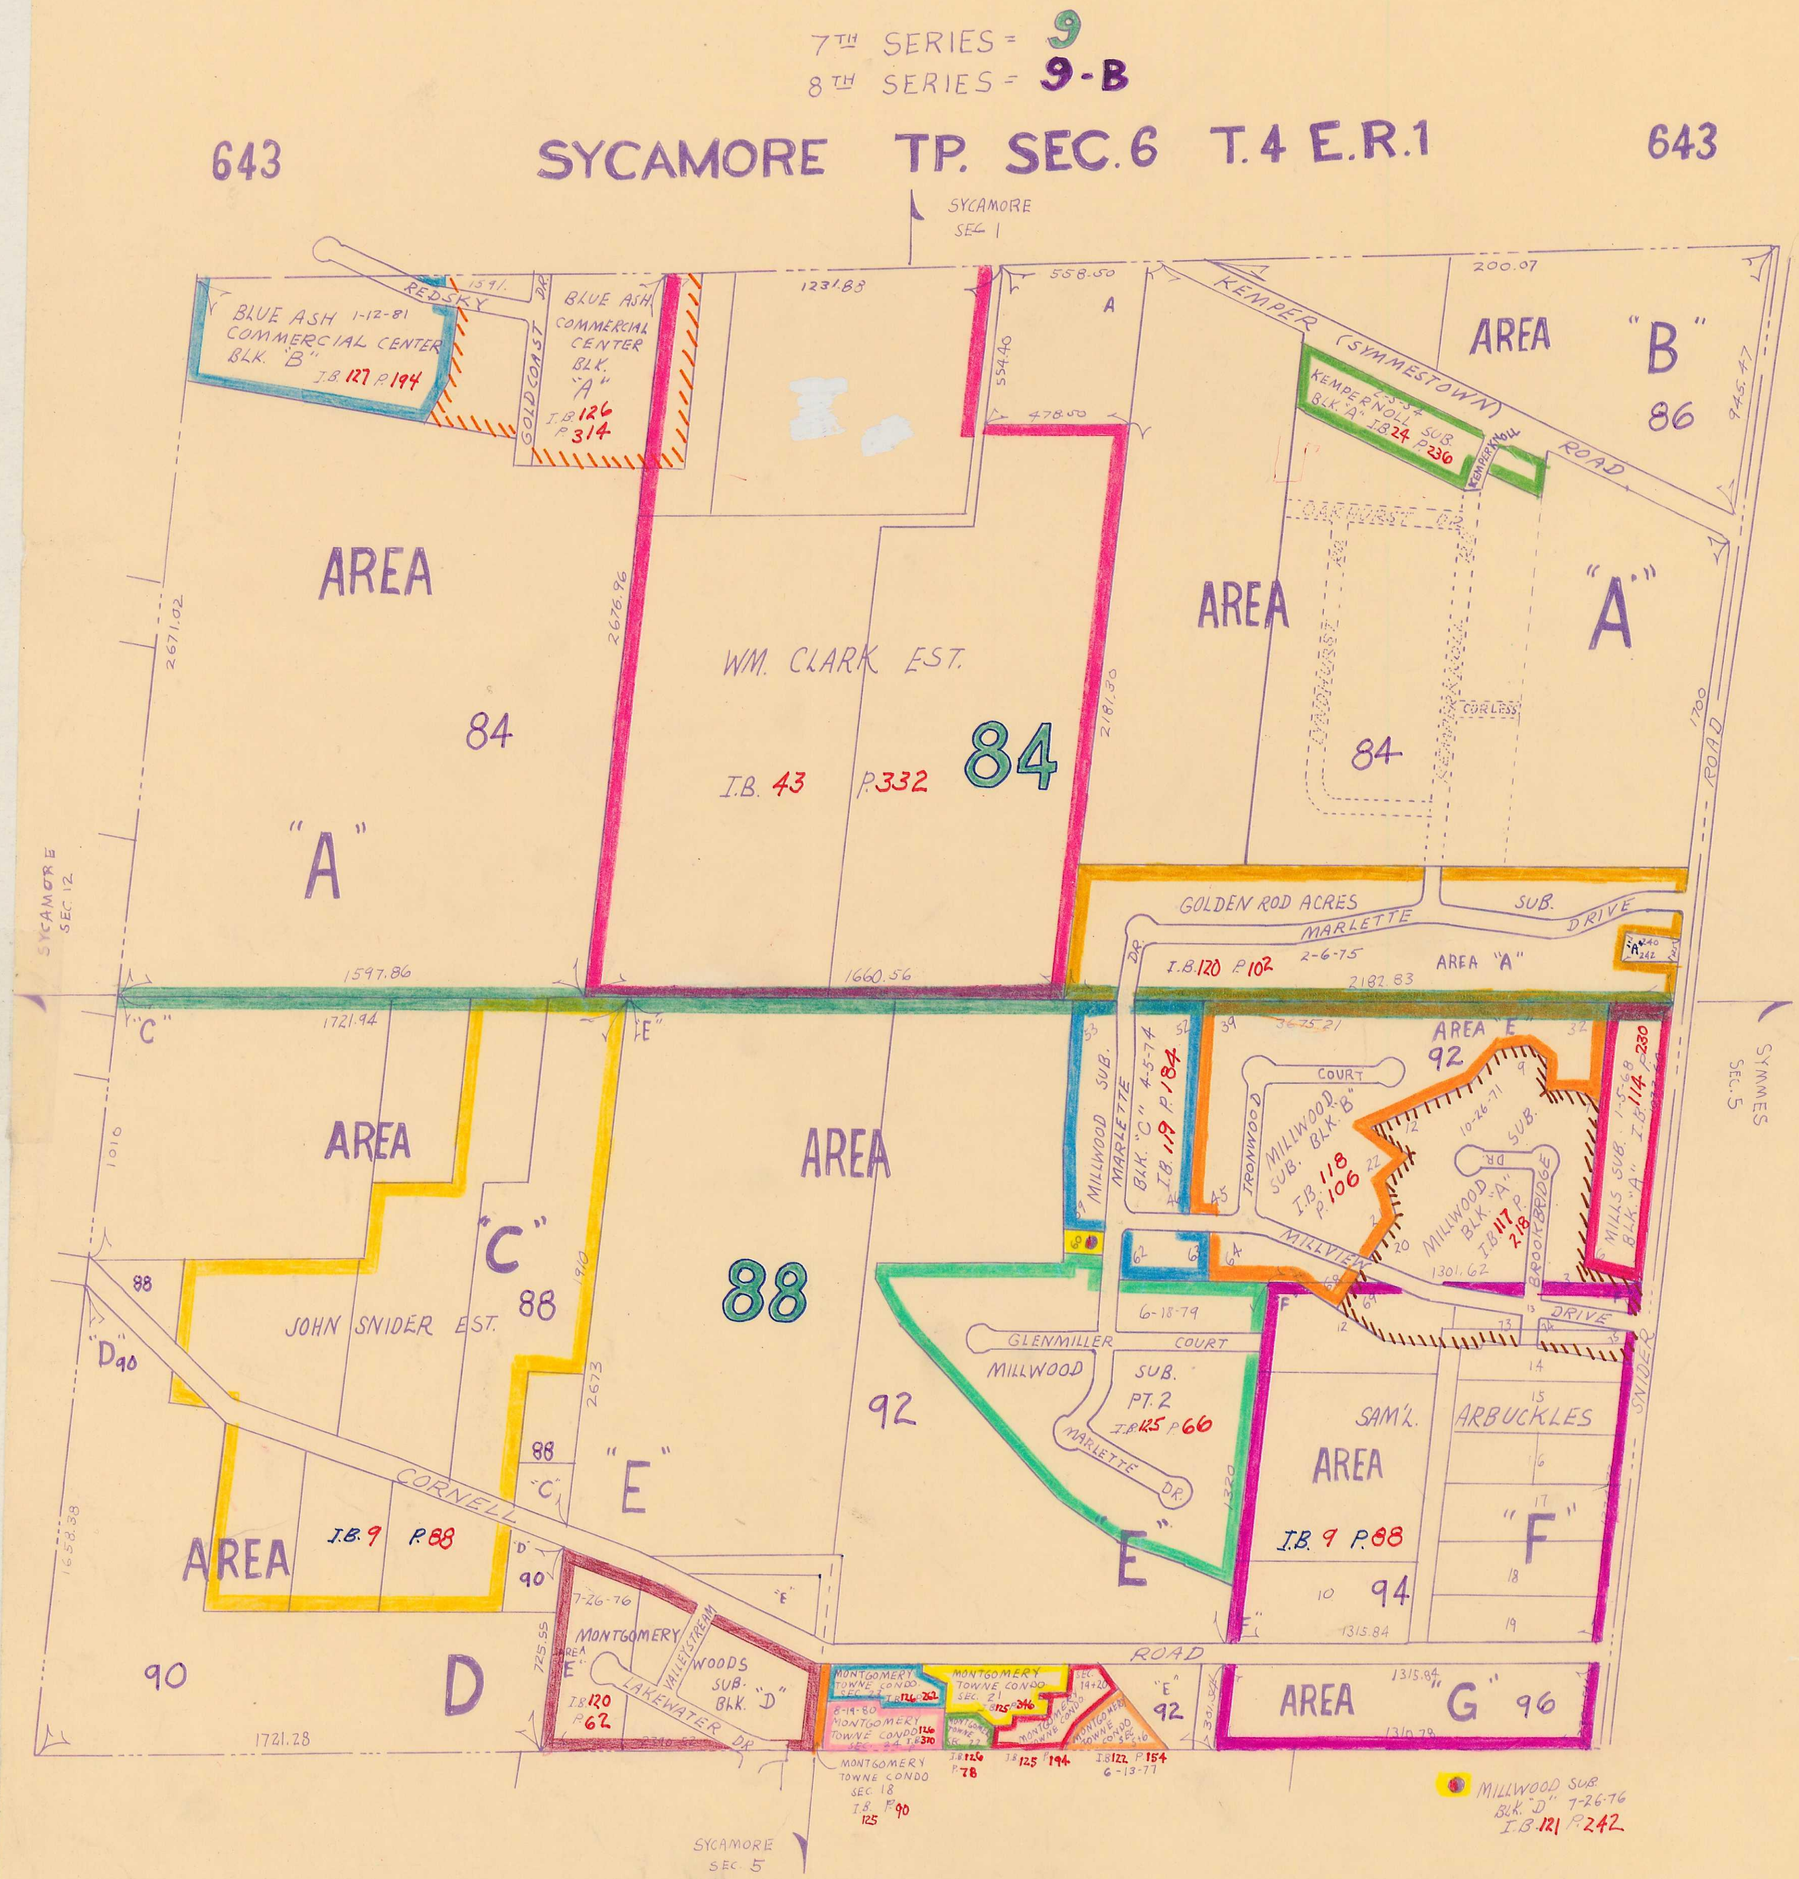

7TH SERIES = 9
8TH SERIES = 9-B
643
SYCAMORE TP. SEC. 6 T. 4 E.R. 1
643
SYCAMORE SEC. 1
BLUE ASH COMMERCIAL CENTER BLK. "B" I.B. 127 P. 194
BLUE ASH COMMERCIAL CENTER BLK. "A" I.B. 126 P. 314
REDSKY
GOLDCOAST DR.
KEMPER (SYMMESTOWN) ROAD
KEMPERNOLL SUB. BLK. "A" I.B. 24 P. 236
AREA "B" 86
AREA "A" 84
WM. CLARK EST. I.B. 43 P. 332
84
AREA "A" 84
GOLDEN ROD ACRES SUB.
MARLETTE DRIVE
I.B. 120 P. 102
AREA "A"
AREA "E" 92
MILLWOOD SUB. BLK. "C" I.B. 119 P. 184
MILLWOOD SUB. BLK. "B" I.B. 118 P. 106
MILLWOOD BLK. "A" I.B. 117 P. 218
MILLS SUB. BLK. "A" I.B. 114 P. 230
MILLVIEW DRIVE
BROOKBRIDGE
SYMMES SEC. 5
SYCAMORE SEC. 12
AREA "C" 88
JOHN SNIDER EST.
AREA 88
92
GLENMILLER COURT
MILLWOOD SUB. PT. 2 I.B. 125 P. 66
MARLETTE DR.
SAM'L. ARBUCKLES
AREA "F" 94
I.B. 9 P. 88
AREA "E" 90
CORNELL
AREA "D" 90
I.B. 9 P. 88
MONTGOMERY WOODS SUB. BLK. "D" I.B. 120 P. 62
LAKEWATER DR.
MONTGOMERY TOWNE CONDO SEC. 18 I.B. 125 P. 90
MONTGOMERY TOWNE CONDO SEC. 21 I.B. 125 P. 346
MONTGOMERY TOWNE CONDO SEC. 24 I.B. 126 P. 78
I.B. 125 P. 194
I.B. 122 P. 154
AREA "G" 96
ROAD
SNIDER
SYCAMORE SEC. 5
MILLWOOD SUB. BLK. "D" 7-26-76 I.B. 121 P. 242